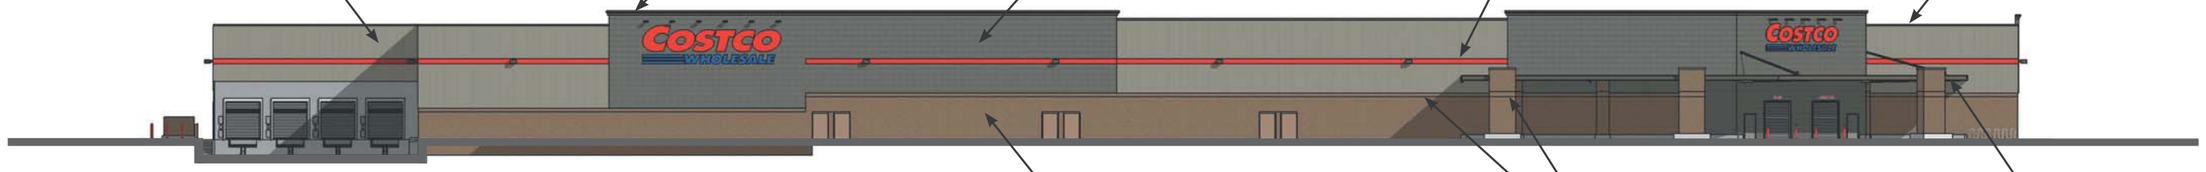

1 SOUTH ELEVATION
SCALE: 1" = 40'

2 ENTRY ELEVATION
SCALE: 1" = 40'

3 EAST ELEVATION
SCALE: 1" = 40'

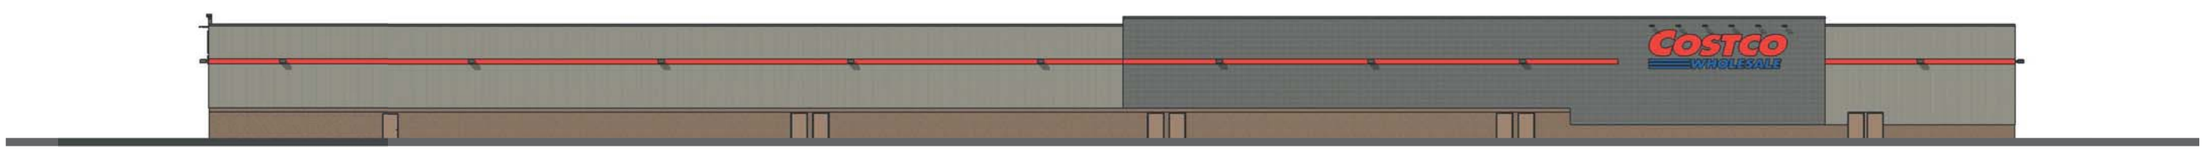

4 NORTH ELEVATION
SCALE: 1" = 40'

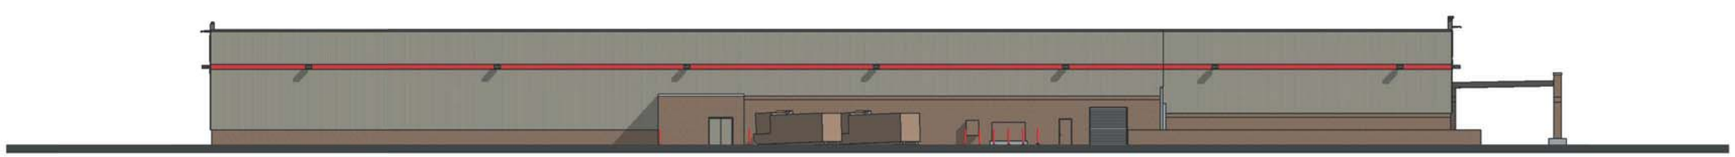
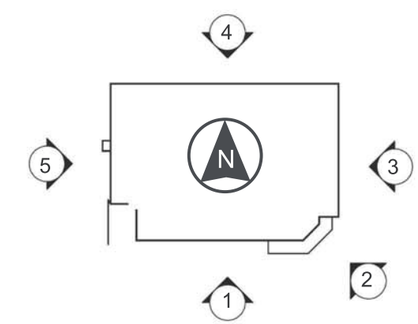
5 WEST ELEVATION
SCALE: 1" = 40'