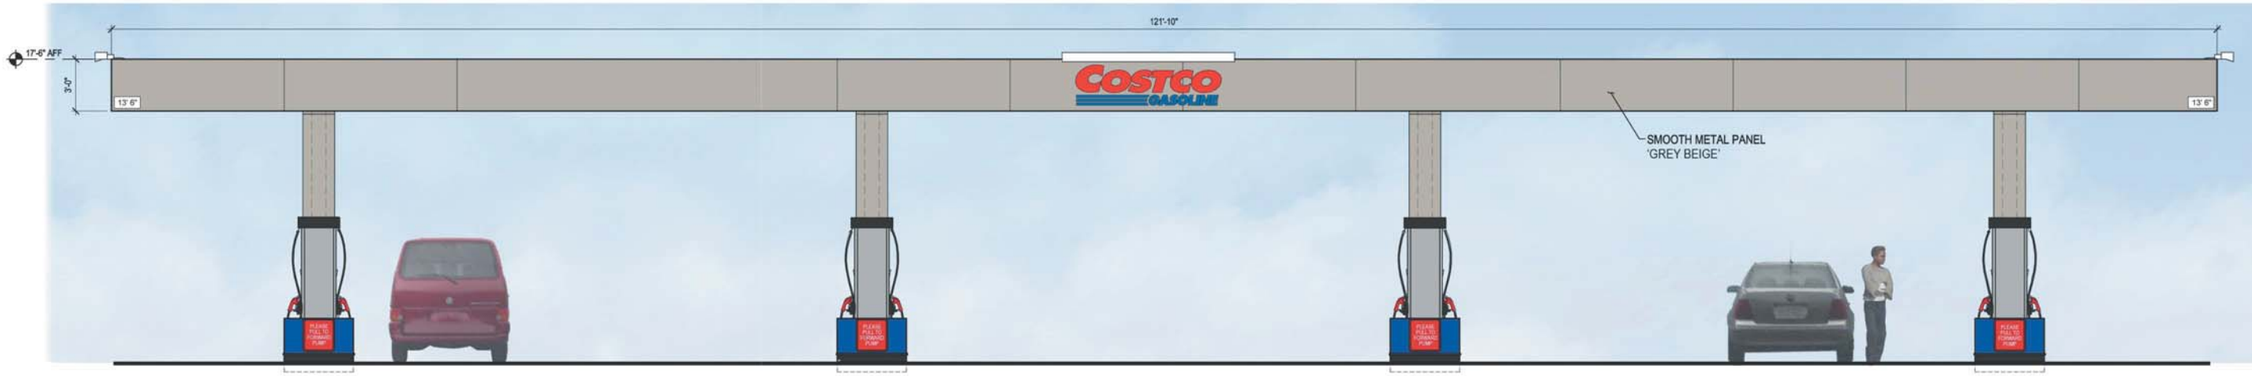

1 CANOPY AND DISPENSER ISLANDS (NORTH / SOUTH)
SCALE: 1/4" = 1'-0" 0912

2 CANOPY AND DISPENSER ISLANDS (EAST / WEST)
SCALE: 1/4" = 1'-0" 0912

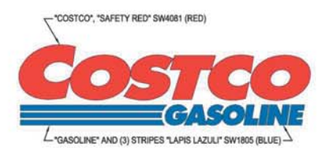

3 CANOPY SIGN
SCALE: 1/2" = 1'-0" 0912

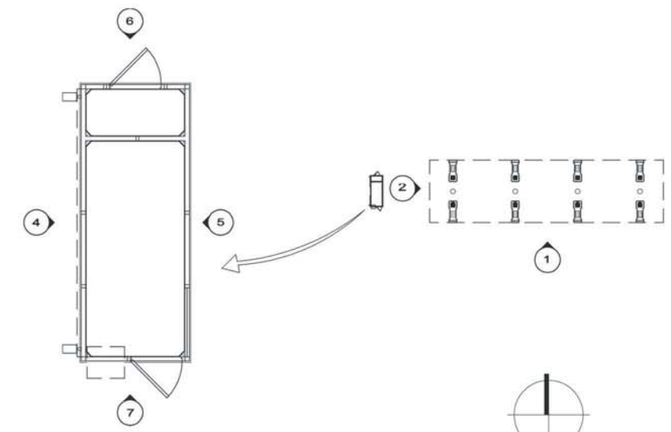

FUEL FACILITY SIGNAGE AREA TABULATION					
QTY	SIGN	DETAIL	SIZE	AREA	TOTAL AREA
4	COSTCO GASOLINE	3 / DD3.2-01	2'-4" X 8'-5 3/8"	20 S.F.	80 S.F.
				TOTAL SIGNAGE AREA	80 S.F.

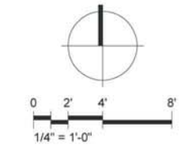

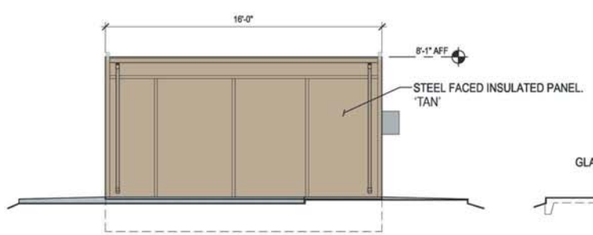

4 WEST ELEVATION
CONTROLLER ENCLOSURE
SCALE: 1/4" = 1'-0"

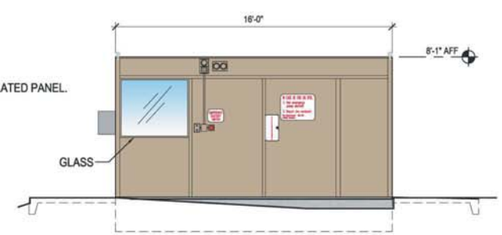

5 EAST ELEVATION
CONTROLLER ENCLOSURE
SCALE: 1/4" = 1'-0"

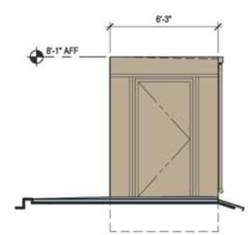

6 NORTH ELEVATION
CONTROLLER ENCLOSURE
SCALE: 1/4" = 1'-0"

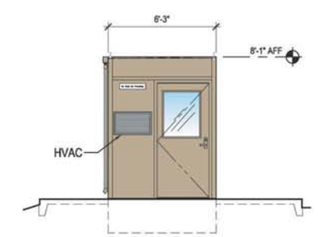

7 SOUTH ELEVATION
CONTROLLER ENCLOSURE
SCALE: 1/4" = 1'-0"